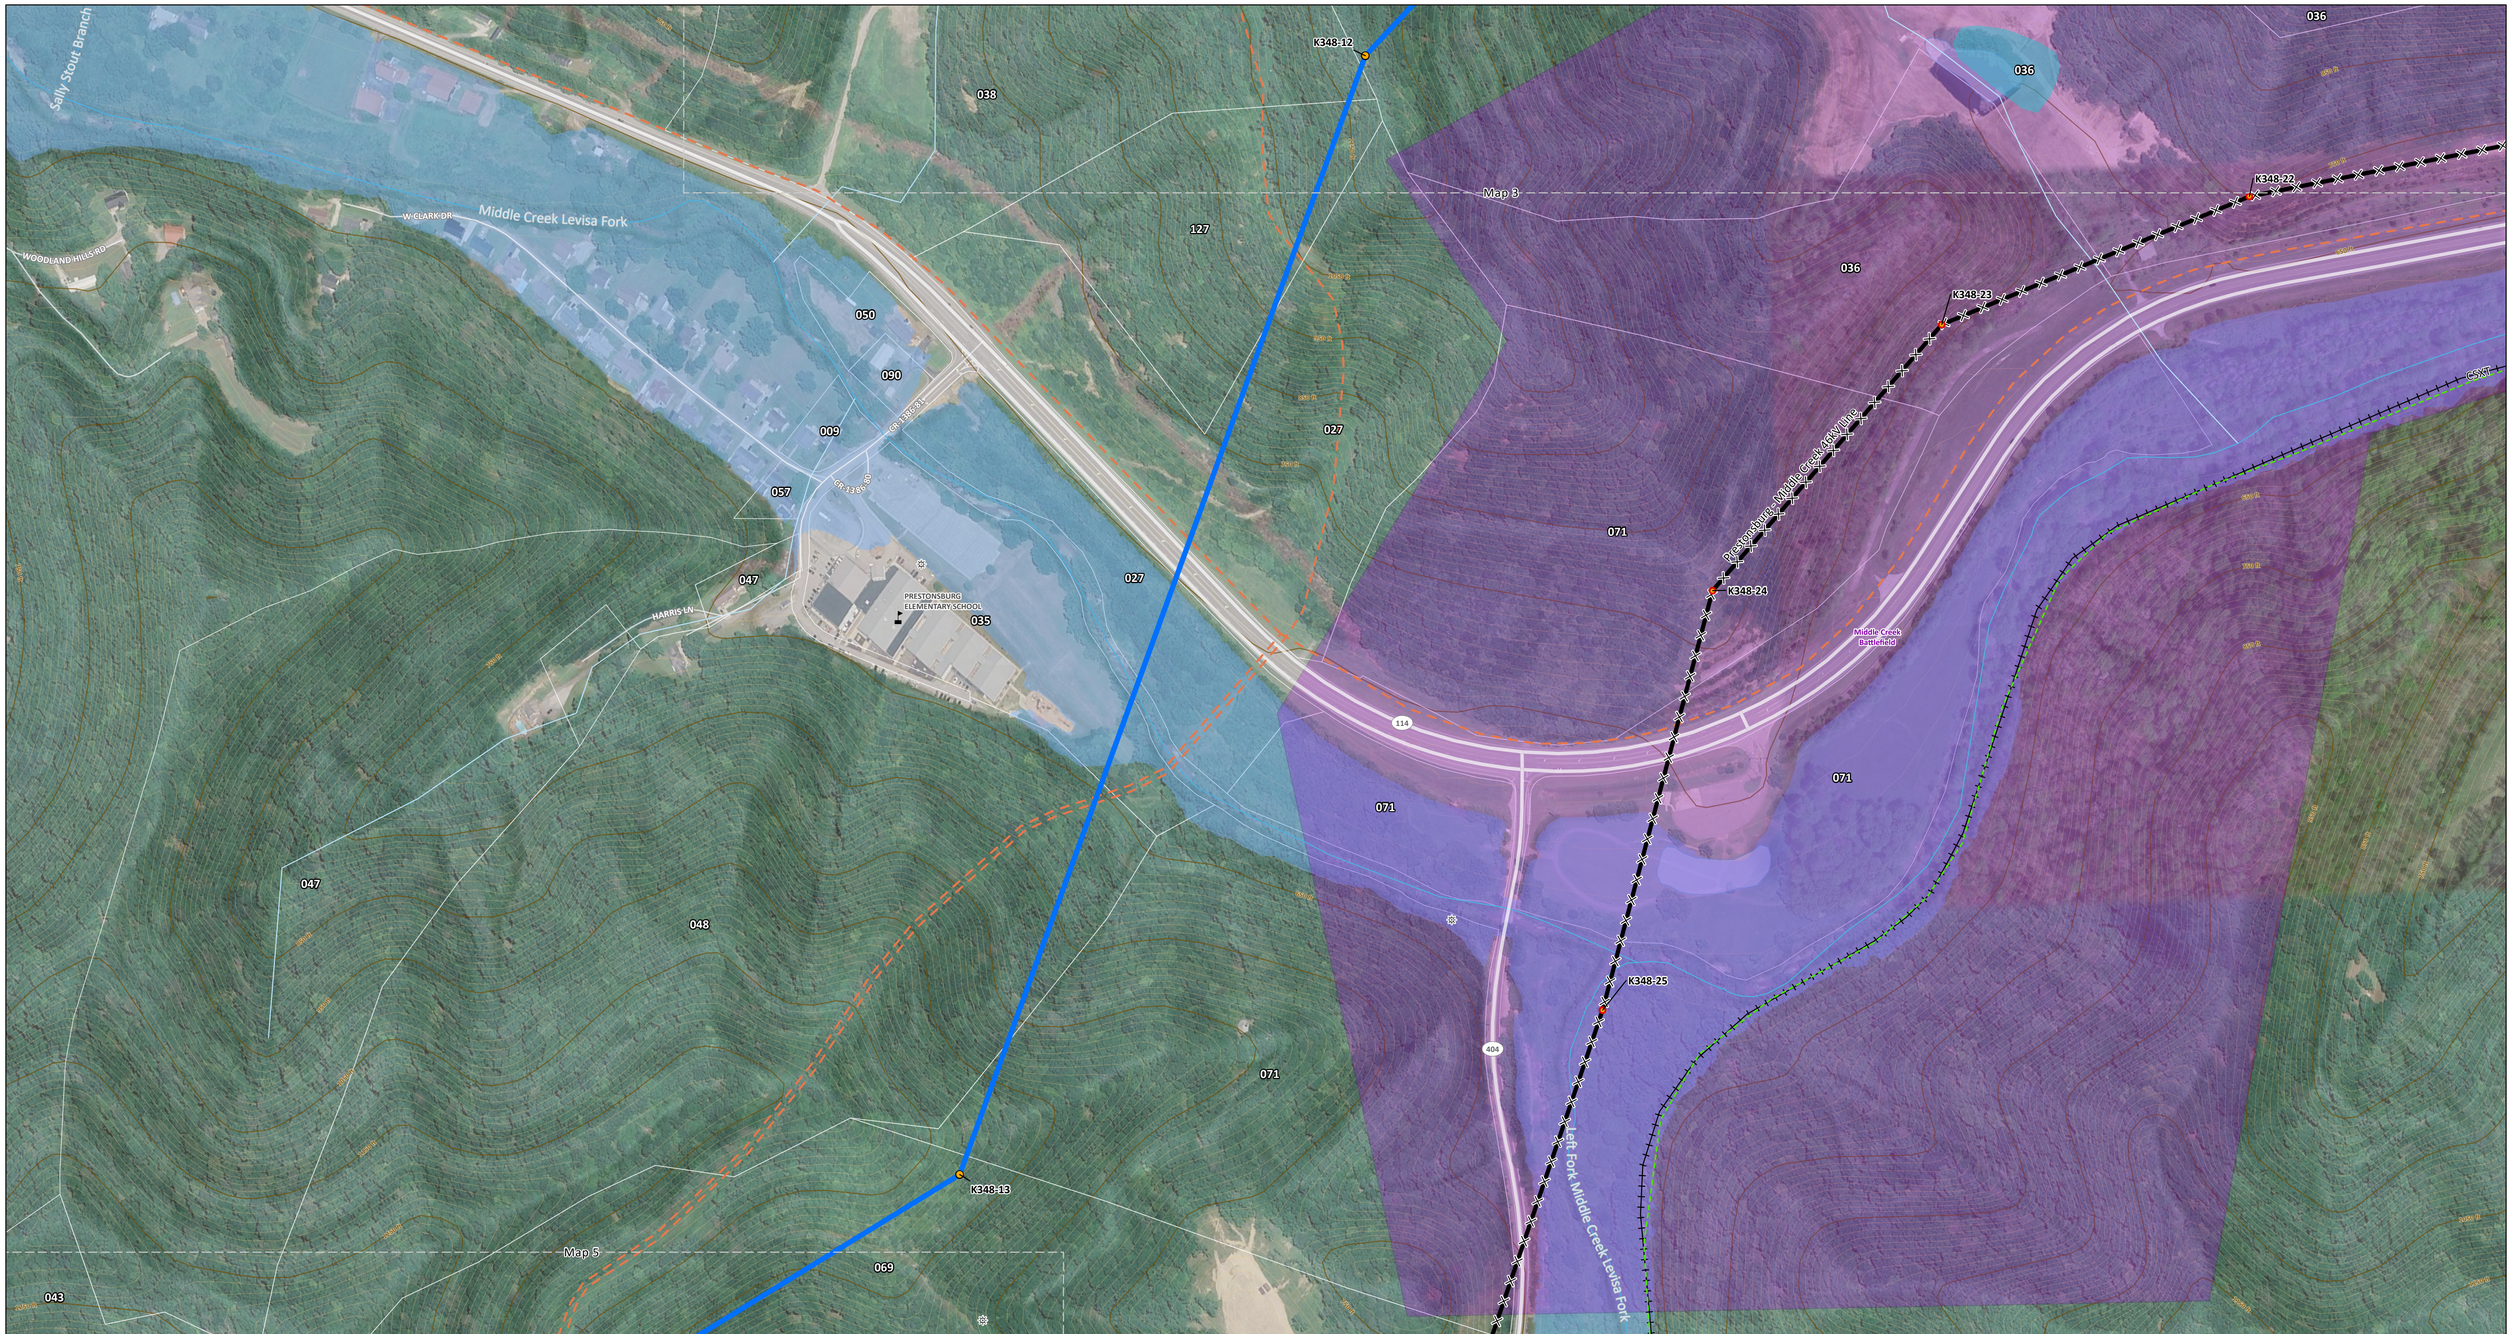

Proposed Structure (AEP)
Existing Structure To Be Removed (AEP)
School
Oil/Gas Well
Proposed Route (AEP)
Existing Transmission Line To Be Removed (AEP)
Pipeline
Highway
Local Road
Railroad
Recreation Trail
Stream (NHD)
Wetland (NWI)
100-year Floodplain (FEMA)
Waterbody (NHD)
Historic District (NRHP)
Parcel Boundary
Map Tile
Index Topographic Contour (100')
Intermediate Topographic Contour (10')

AMERICAN ELECTRIC POWER

Transmission line route is preliminary and subject to change based on landowner input, engineering, ground surveys and studies

1 inch = 200 feet
when printed at 22x34

0 200 400 600
Feet

Imagery Source: Google Satellite

February 11, 2026

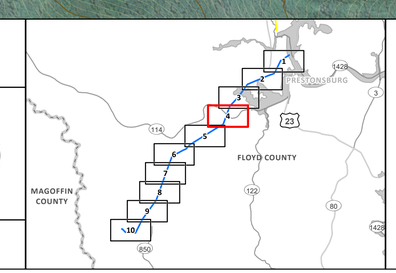

Aerial Map 4 of 10

Middle Creek to Prestonsburg Transmission Line Rebuild Project